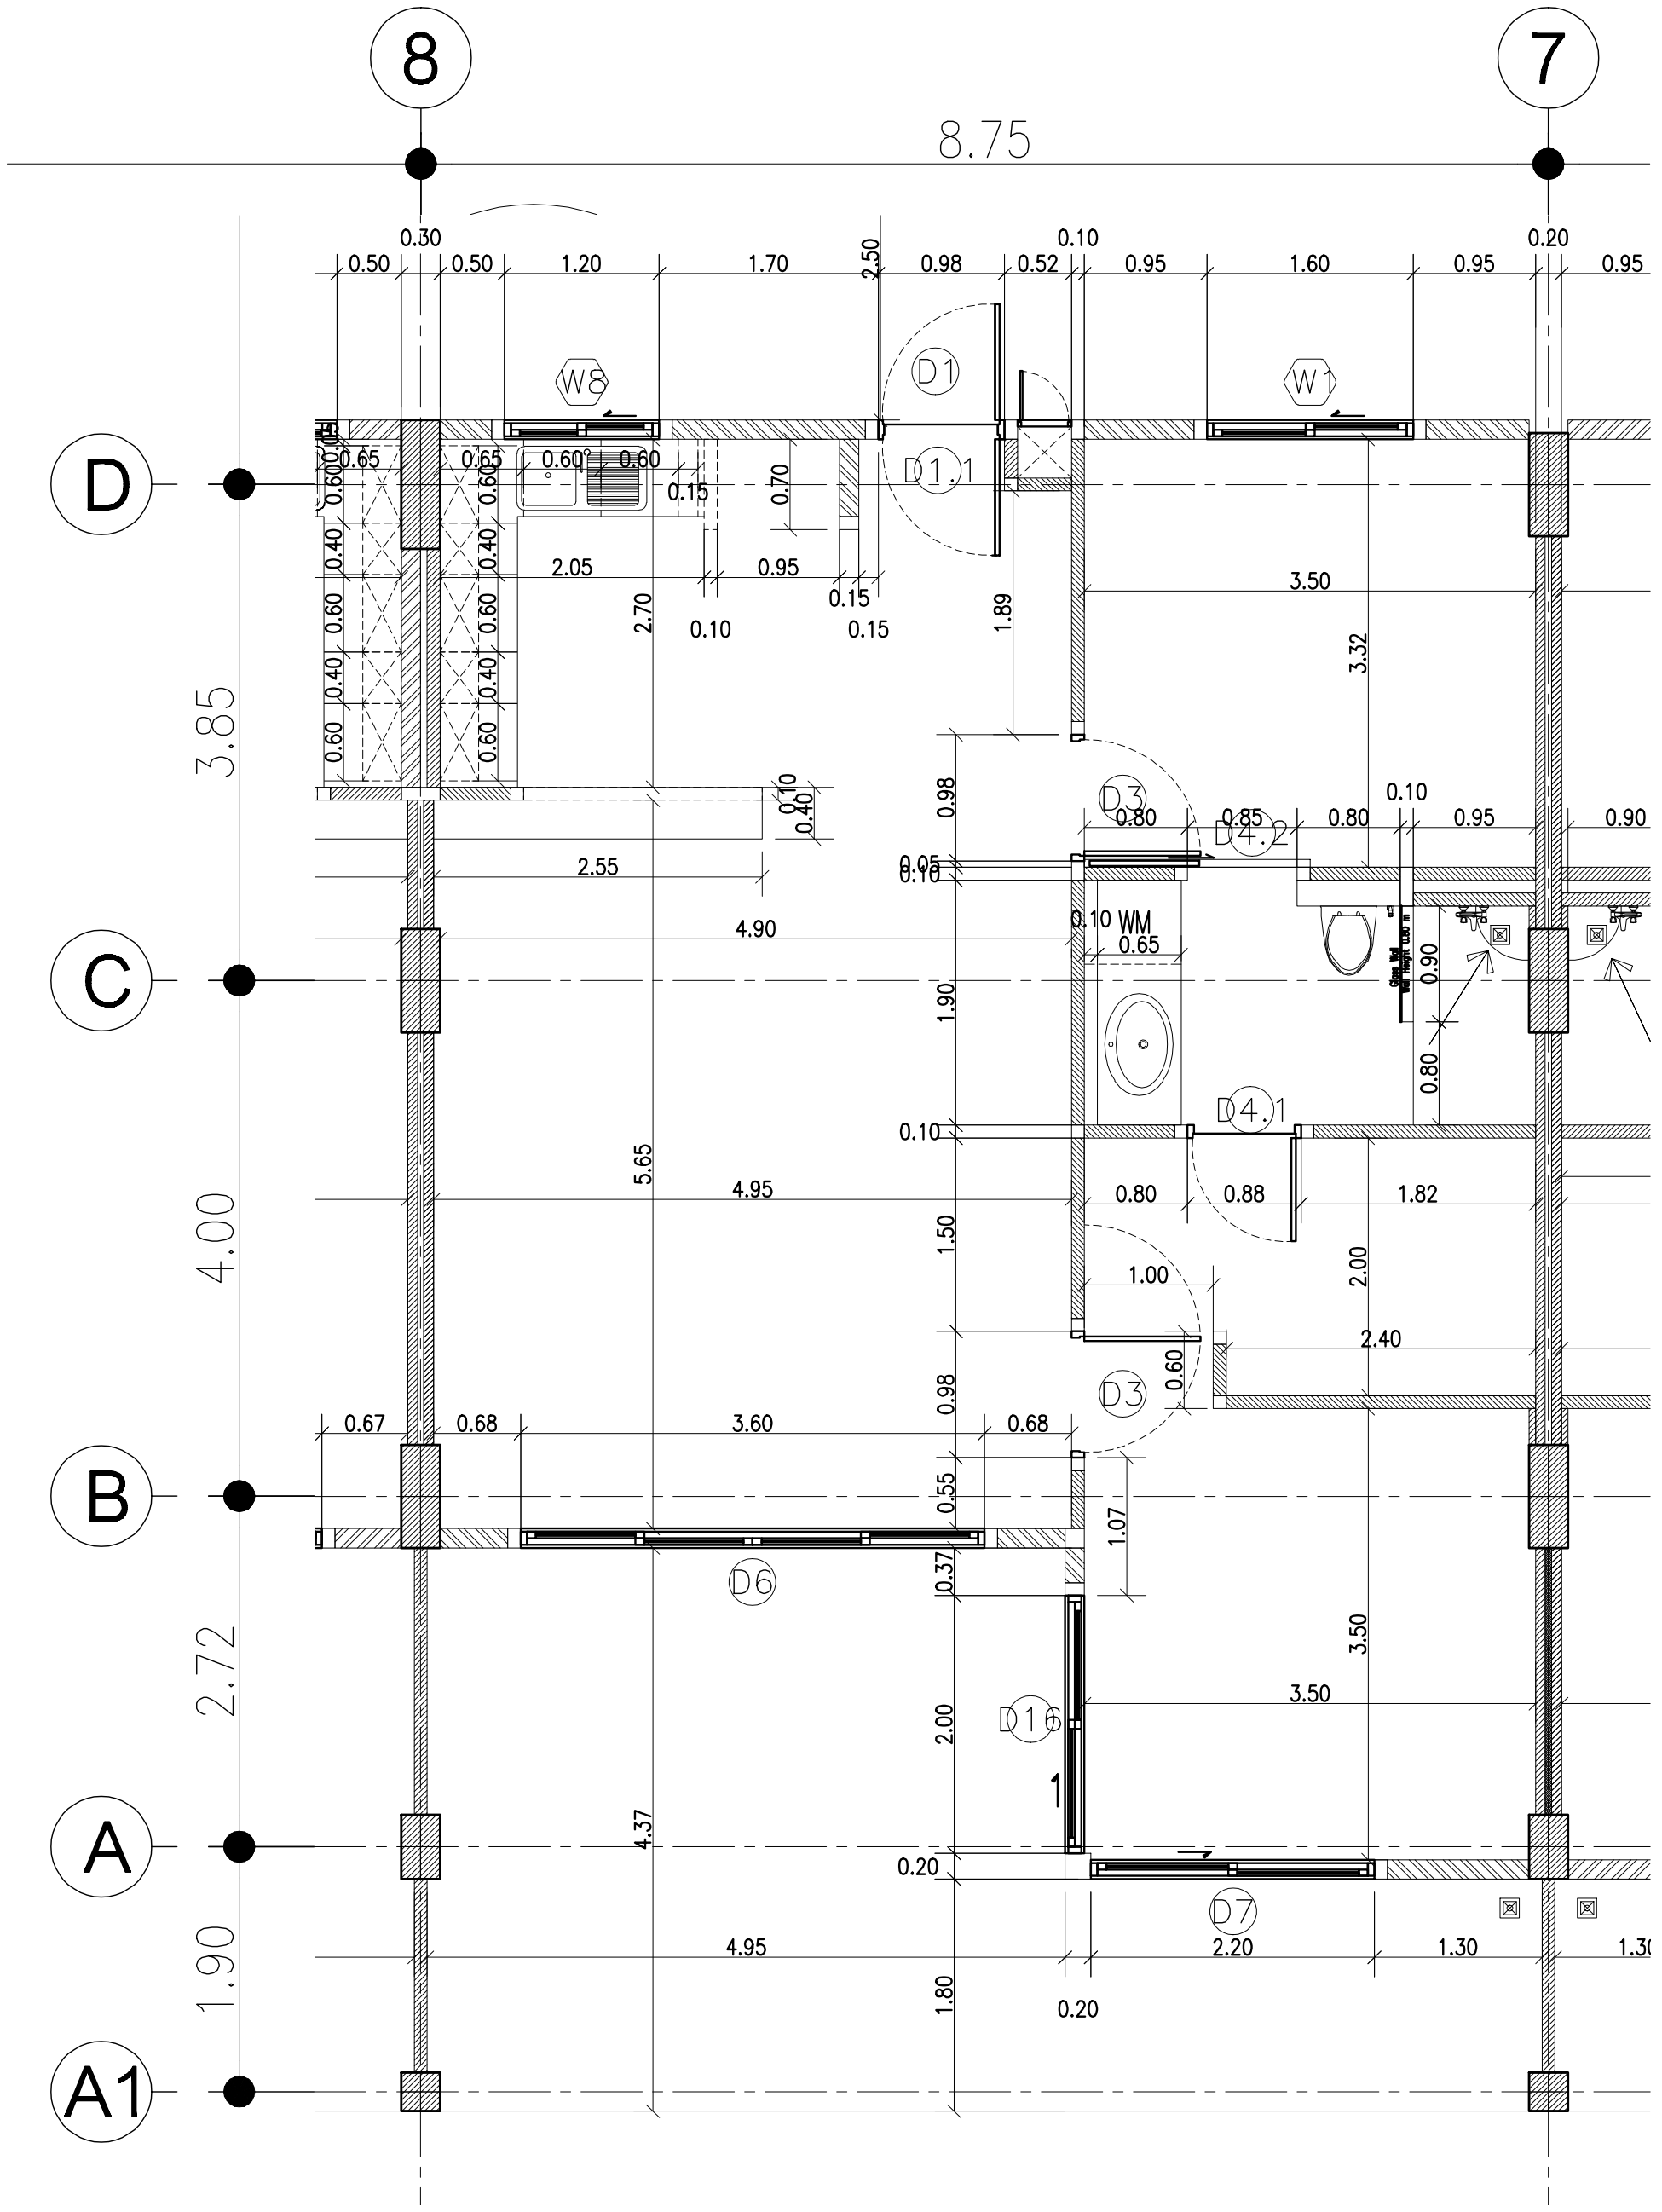

B–02 Ground Floor Plan

Scale 1:50

Project	NOTE :	Description	By	Date	Approved					Owner : Lotuswell co.,LTD 157 soi Mon - Mai M14 T.Hin Lek fai, A.Hua Hin A.Prachuabkirikhan	
LOTUSWELL Resort	Revise updeted			14/08/2010		Architect		Electrical Engineers		Drawing Description	Drawing No. Total
				17/08/2010				Sanitary Engineers		Date ; Scale	
				1/11/2010		Structure Engineers		Interior Architect		Drawn By	